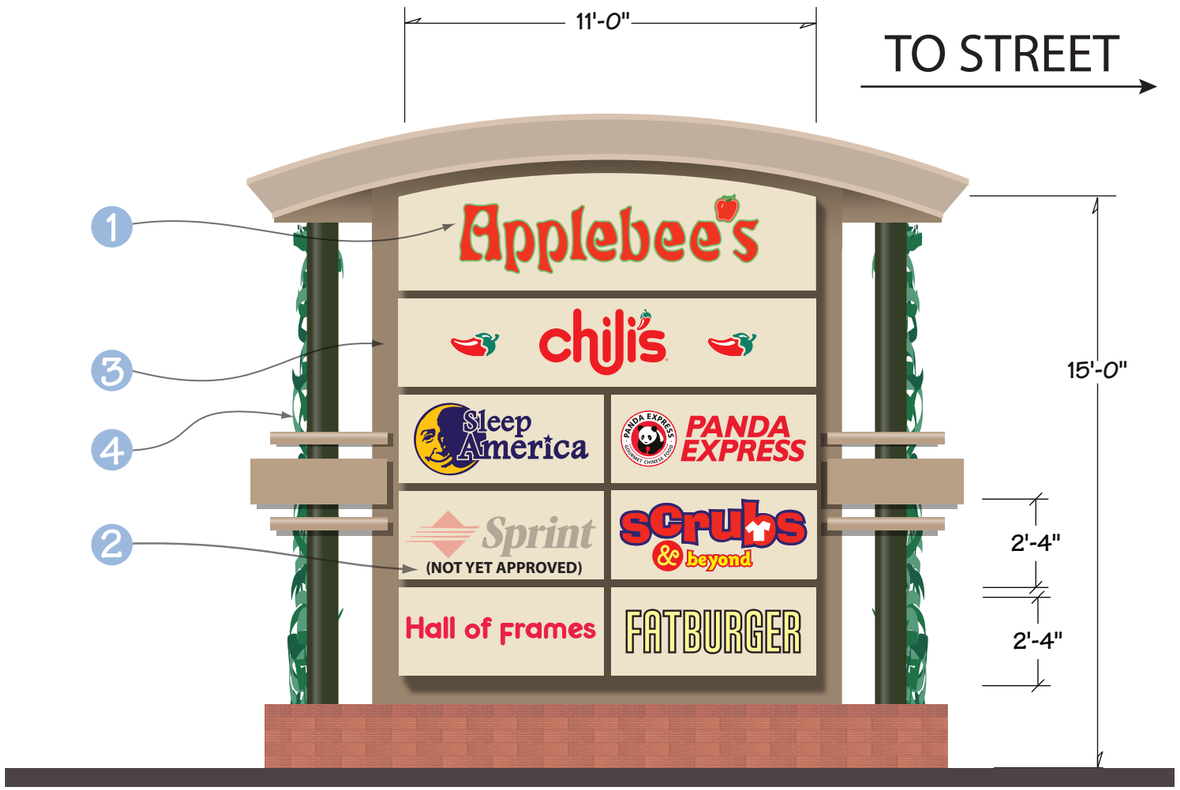

ST 2.1

Elevation - Scale: 1/4"=1'-0"

15' High / 148.5 Sq Ft Multi-Tenant Sign Elevation
TO BE BUILT AND INSTALLED BY BLEIER INDUSTRIES

ST 2.1

SPECIFICATIONS:

1. Internally Illuminated Tenant Panels with Routed Copy . Tenant Copy will be 3/8" push-thru clear acrylic with first surface applied vinyl.
2. Tenant Panels textured and painted SW 7036 "Accessable Beige".
3. SW 7038 "Tony Taupe" Sign Cabinet
4. Green Screen Panel

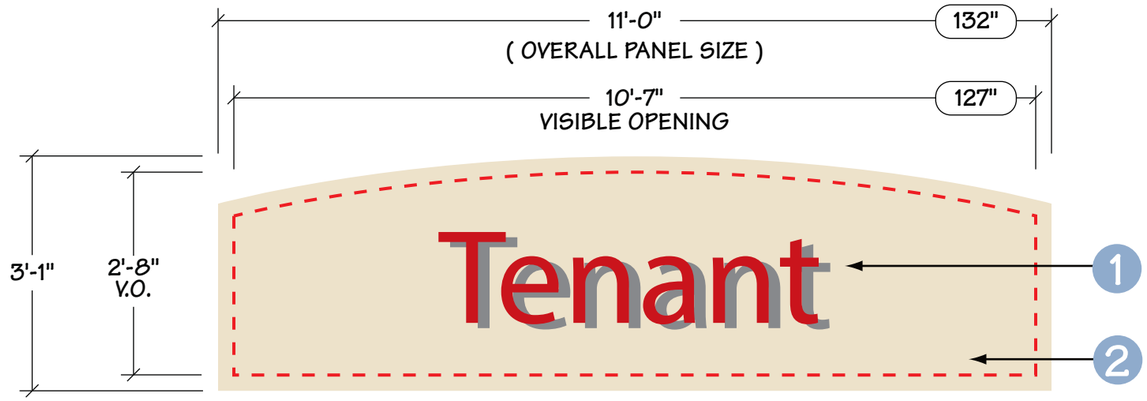

TENANT PANEL (TOP)

SCALE: 1/2"=1'-0"

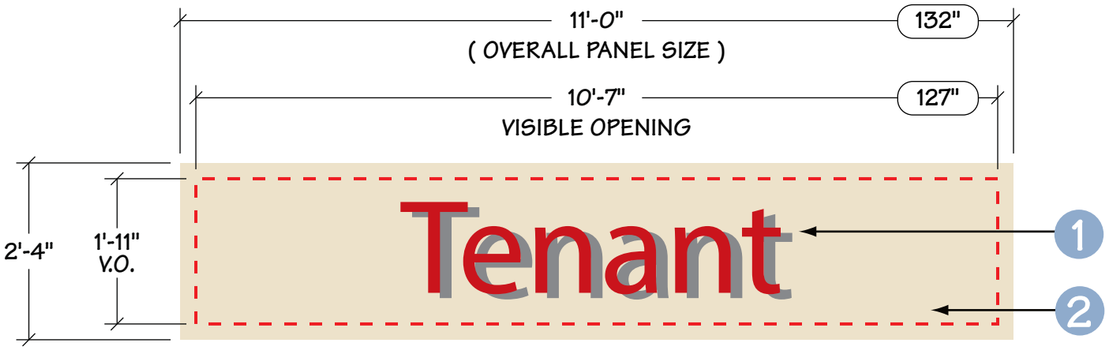

TENANT PANEL (MIDDLE)

SCALE: 1/2"=1'-0"

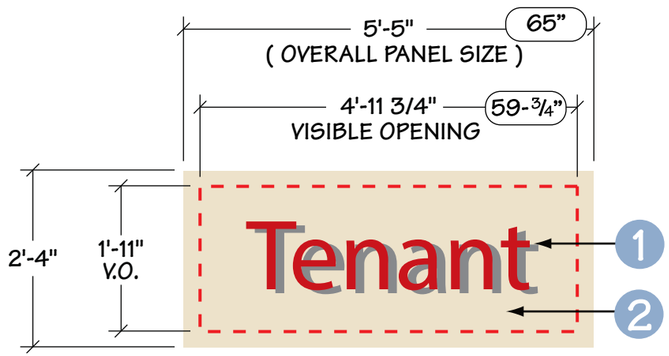

TENANT PANEL (LOWER)

SW 7036
"ACCESSABLE BEIGE"

2030 WEST DESERT COVE AVE. • PHOENIX, ARIZONA 85029 • 602.944.3117 • FAX 602.395.0753 • SALES@BLEIERINDUSTRIES.COM

bleier INDUSTRIES

PROJECT:	Crossroads Towne Center Santan Fwy (Loop 202) & Gilbert Rd. Gilbert, AZ
TITLE:	Monument Sign - Shop Tenants
DESIGNER:	Dan Horton
SALES:	Paul Bleier
DESIGN NO:	2002-J-049
DATE:	07/13/06
SCALE:	AS NOTED
REVISIONS:	△
SHEET NO:	ST 2.1

© 2006, BLEIER INDUSTRIES, LTD. This drawing and the ideas expressed herein, remain the confidential property of Bleier Industries, Ltd. This drawing and the ideas contained in it are not to be reproduced, copied or disclosed to any other person or entity without the express written permission of an officer of Bleier Industries, Ltd.

APPROVED BY: